


CRYSTAL PALACE MARKET


TAY BASIN PERTH LANDSCAPE DESIGN



BASIN LANE OFF OF GORE STEET EAST
BLOCKED OFF WITH TREES

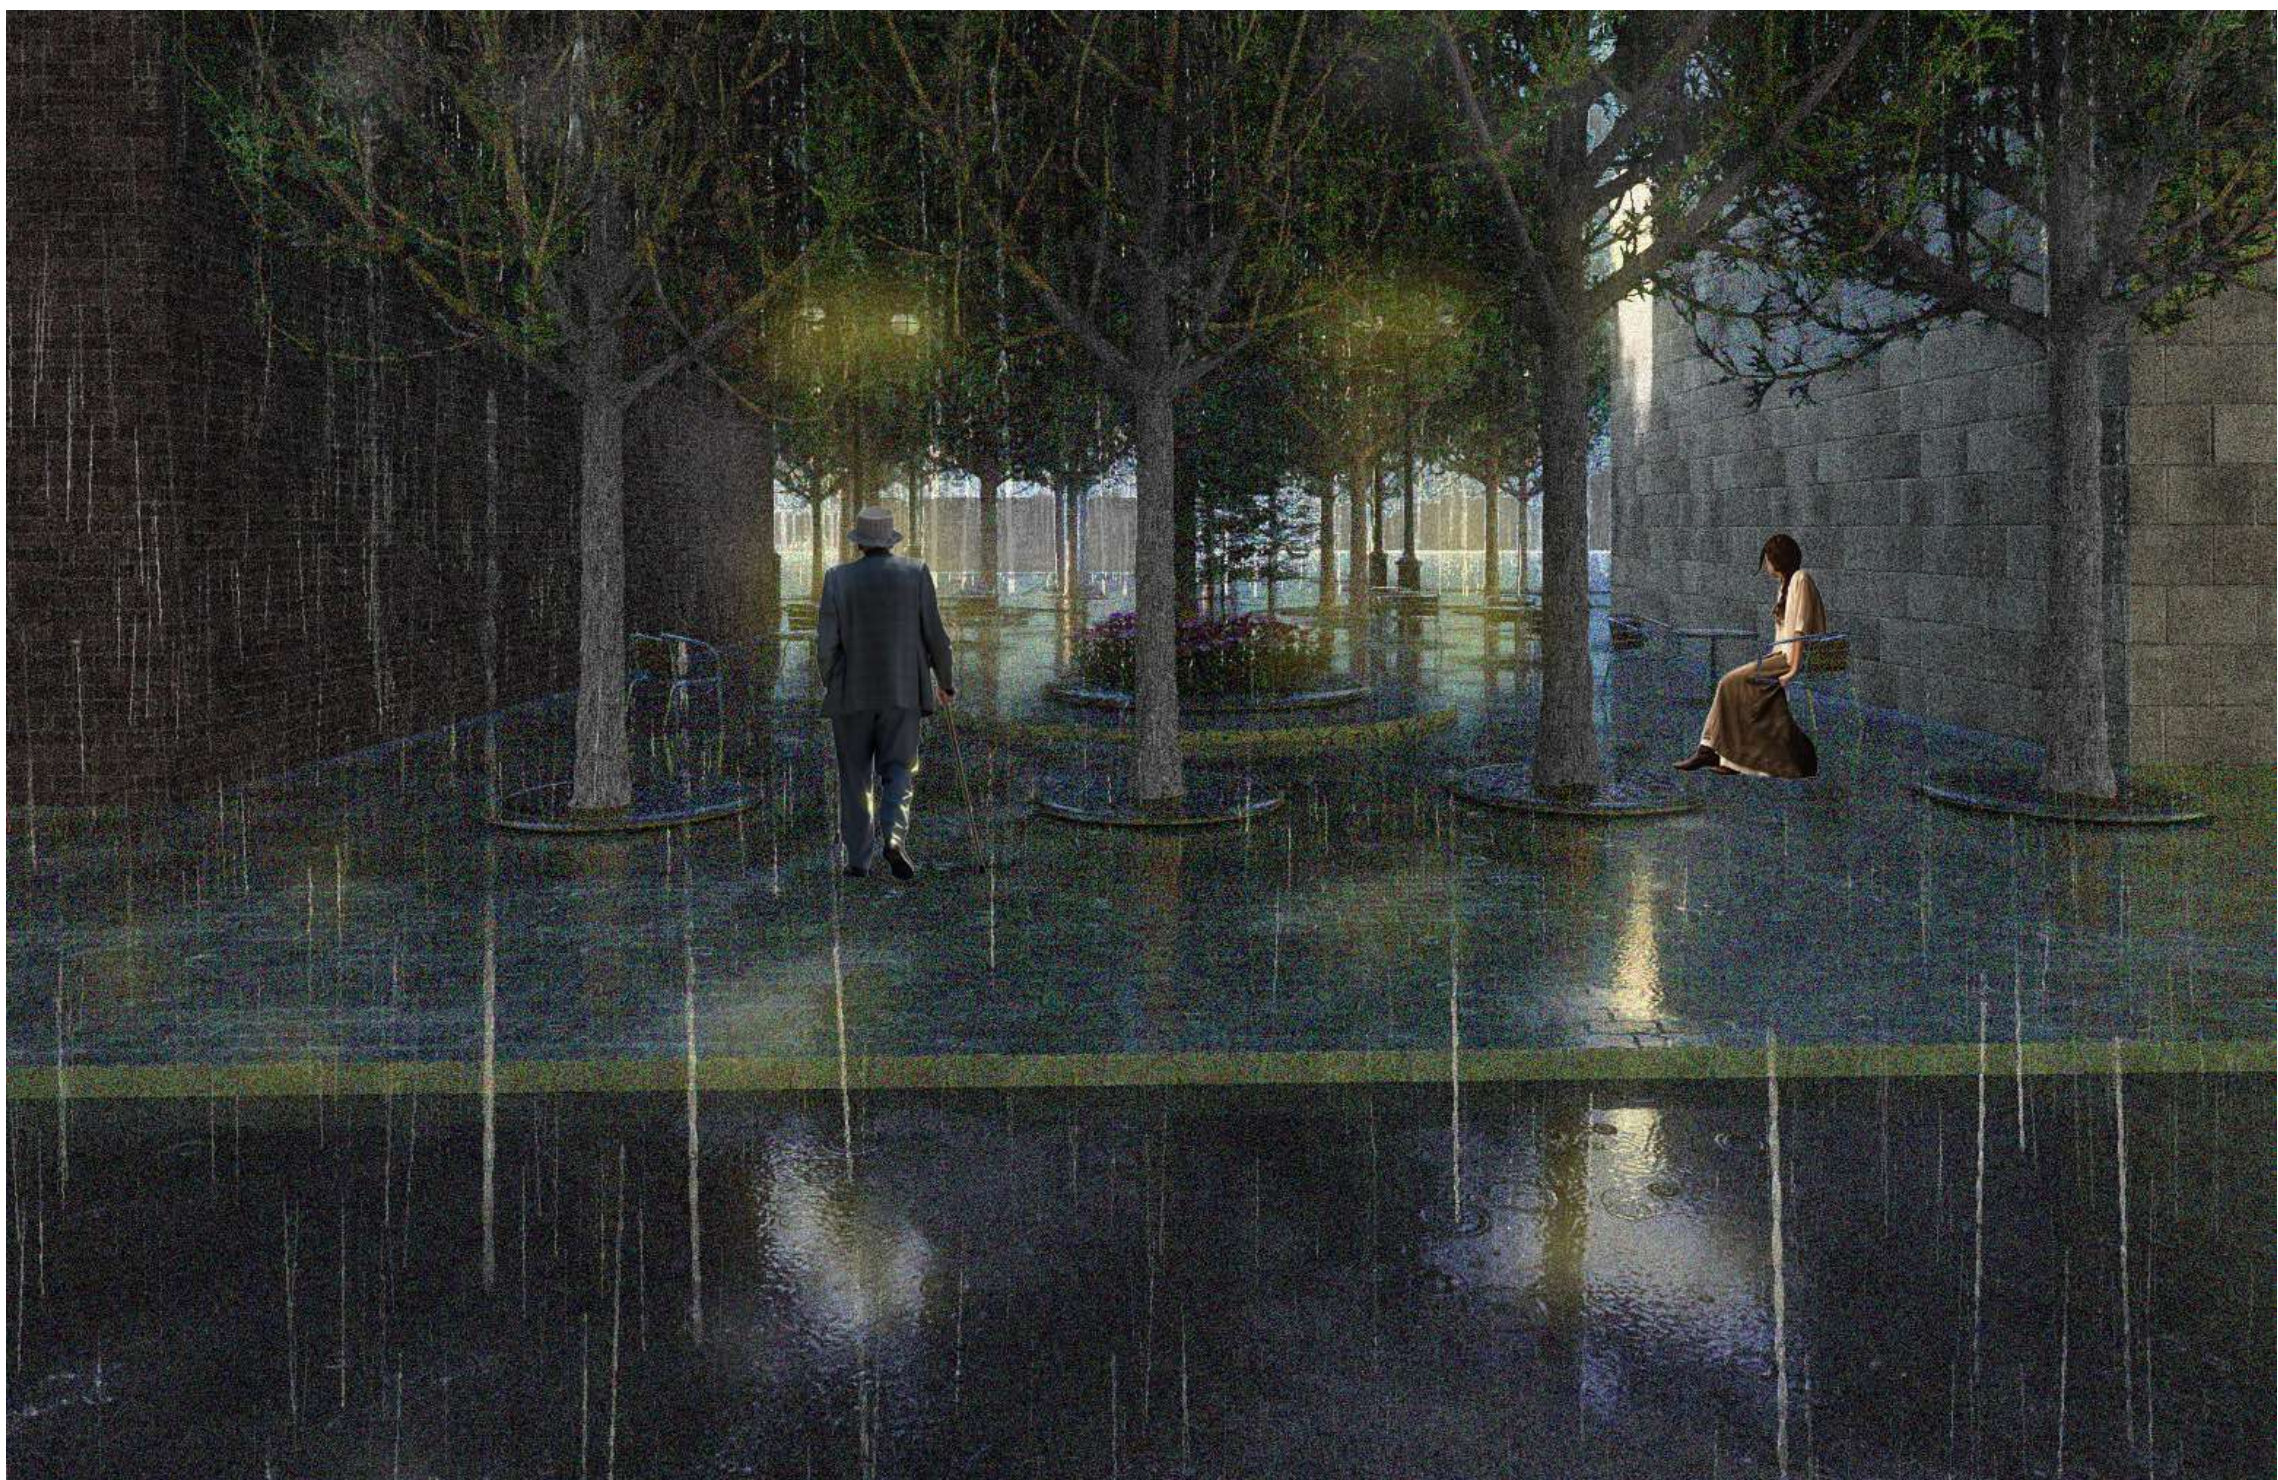

OPEN SPACE NORTH
TO CRYSTAL PALACE

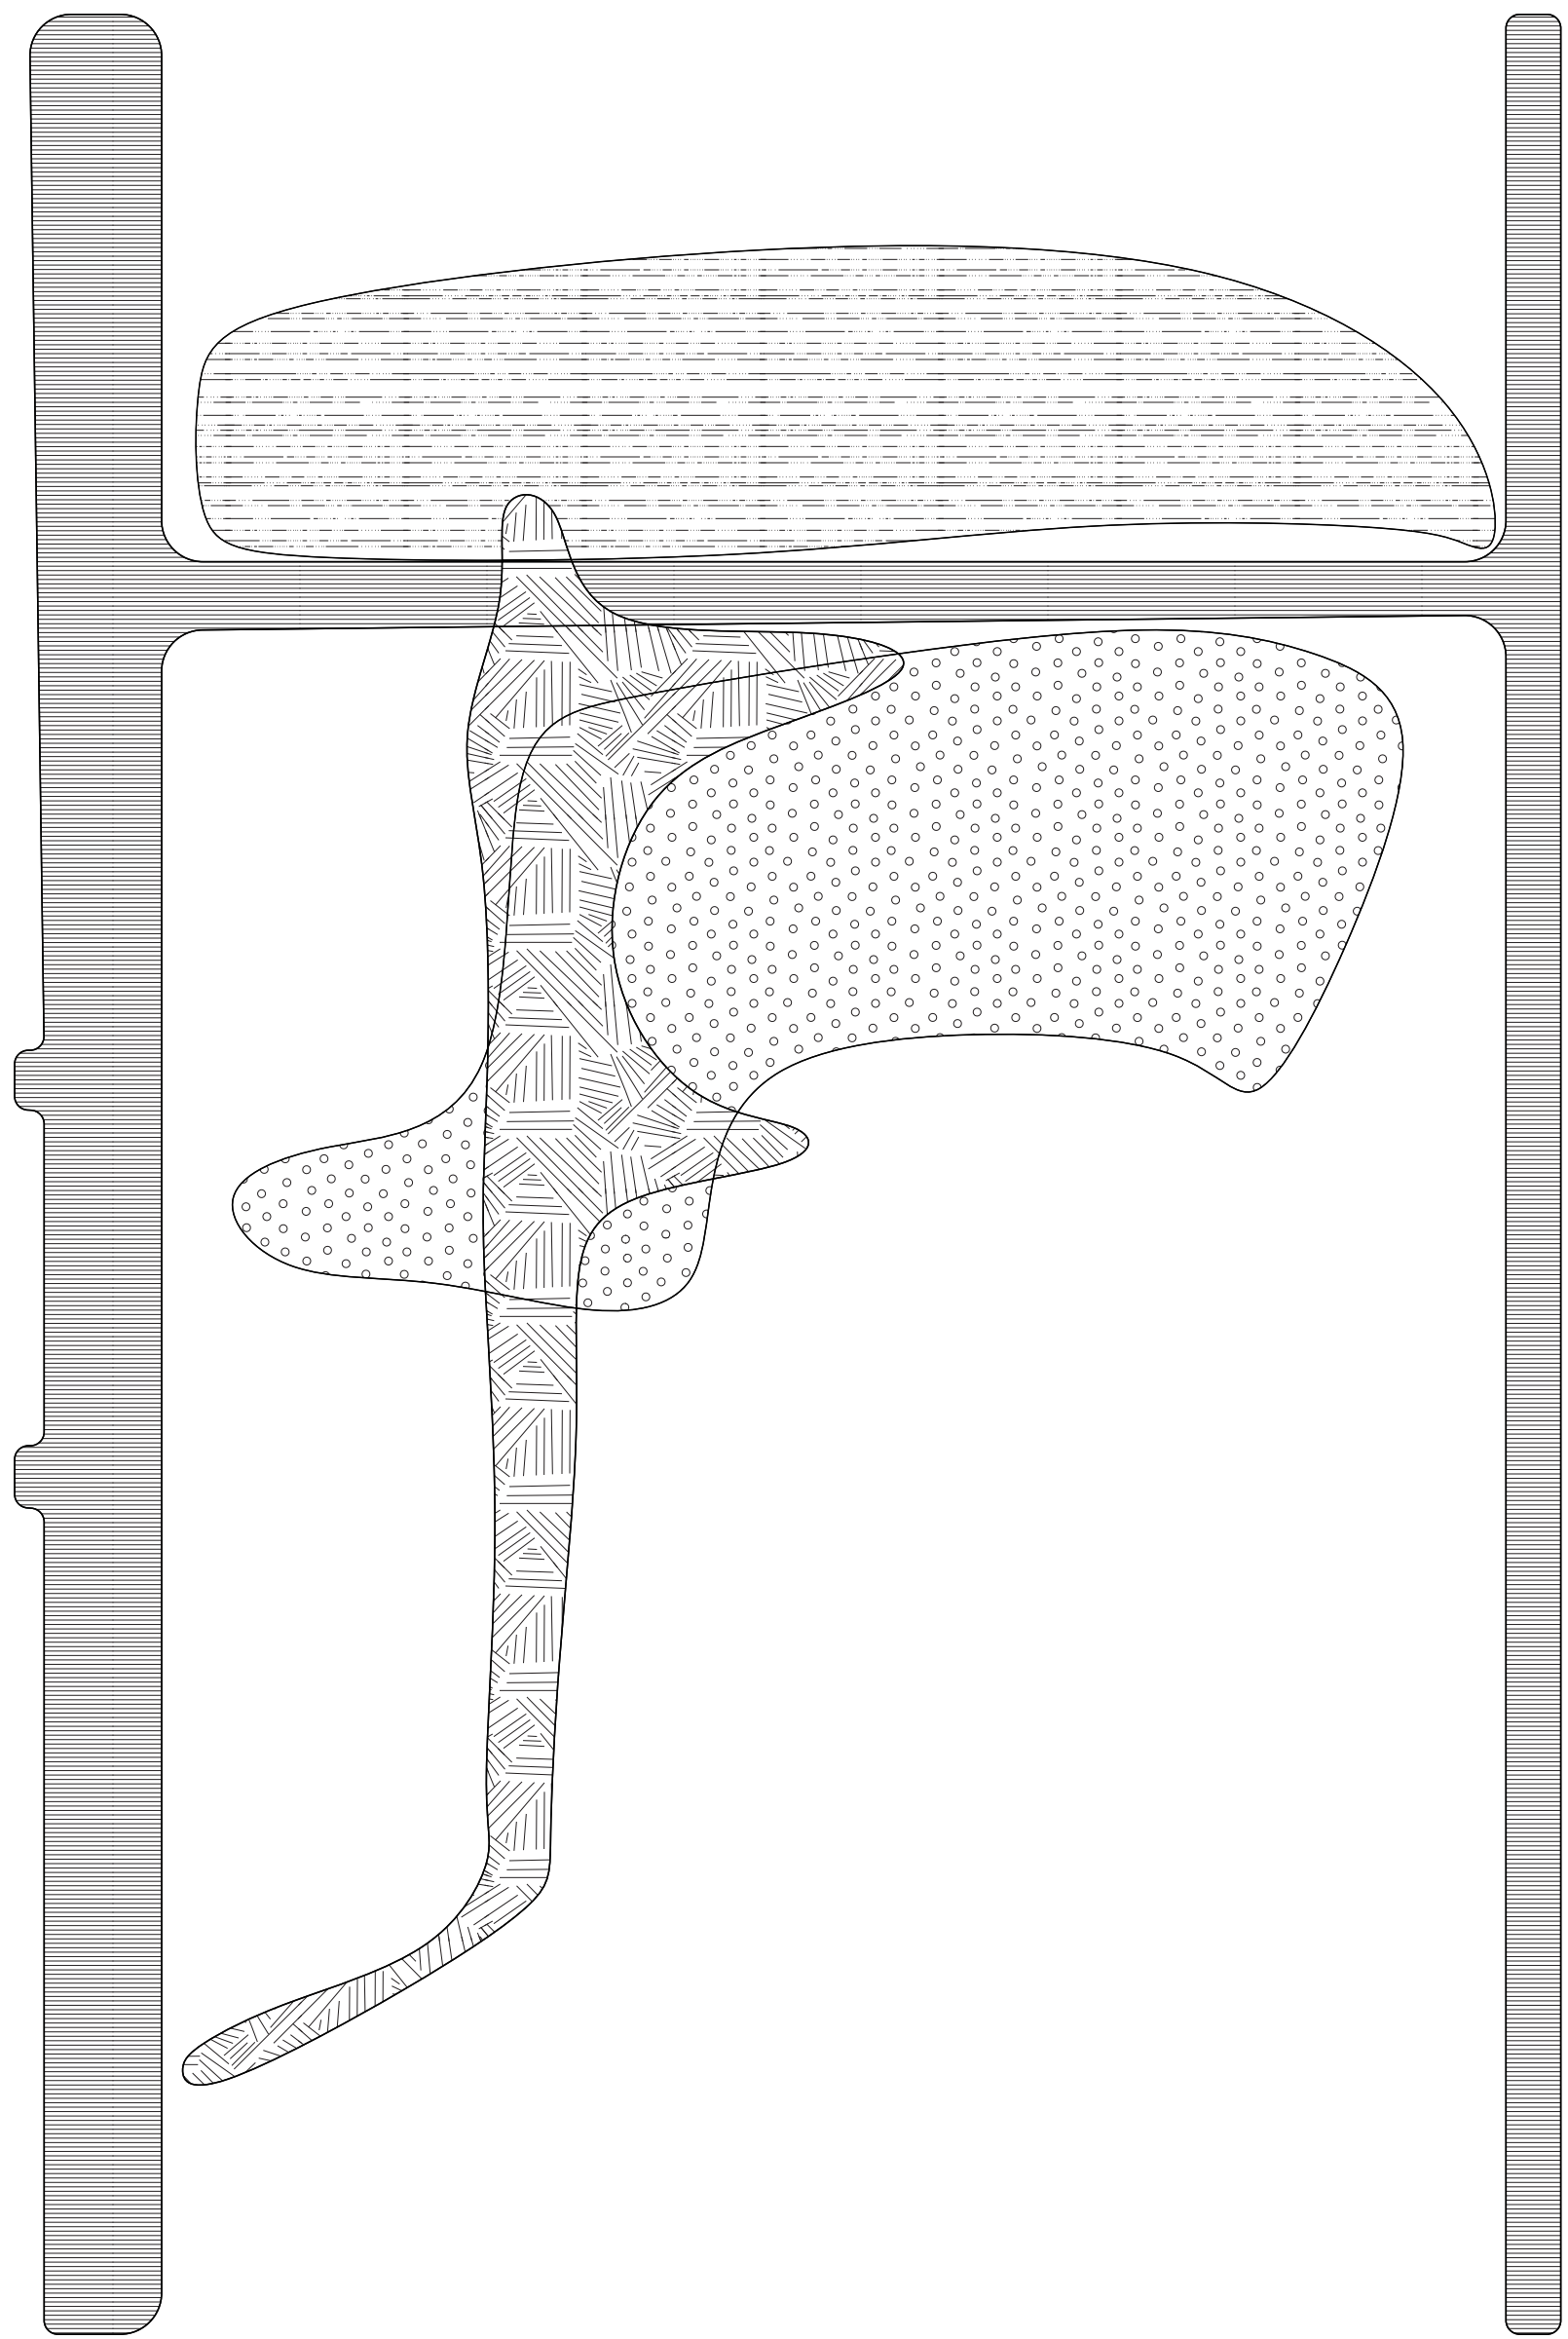

SPACE PROGRAM

VEHICLE CIRCULATION

PEDESTRIAN CIRCULATION

PUBLIC OPEN SPACE/ FARMER'S MARKET

PARKING LOT

GORE STREET EAST

ENTRANCE
CLOSED
OFF FOR
VEHICLE

ENTRANCE
CLOSED
OFF FOR
VEHICLE

BASIN LANE

TAY STREET

COLBORNE STREET

PARKING
LOT



TEMPORARY TENT FOR
FARMER'S MARKET


CRYSTAL PALACE

RED
HOUSE

DRUMMOND
STREET EAST

LANDSCAPE PLAN

1:300

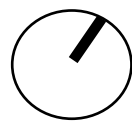

CRYSTAL PALACE MARKET

The Town of Perth is a small, historical community with a population of 6,500 residents. The town itself seems to be lined with trees and is largely car-oriented, not really prioritizing the pedestrian experience. However, the area surrounded by Gore Street East, Herriott Street, and Drummond Street East seems like a great opportunity have the space become a place where people gather rather than pass through.

In reimagining this site, I envisioned a space where residents would socialize, relax, and support local businesses. Currently, the site operates primarily as a parking lot, though it contains significant heritage landmarks such as the Mammoth Cheese and the Crystal Palace. The large site often hosts a variety of community events which includes the Farmers Market.

My design centers around the Farmers Market as the reason for bringing residents together and encouraging social interaction. I propose a large circular space positioned directly in front of the Crystal Palace. The Space will include patio seating while surrounding the space will be tents where local farmers can sell produce. Trees have been placed along the paths and in the circular stone spaces to provide shade and cooling. Flowers surround the trees placed in the circular stoned spaces for aesthetic purposes. The Basin Lane and Tay Street entrances have been closed off to vehicles by tree blockage. However, vehicles can enter the site from Drummond Street East-Colborne Road entrance. By placing the Red House adjacent to the Crystal and behind the Mammoth Cheese monument, that particular area of the site functions as an outdoor museum. Finally, parking is relocated above Colborne Road and is connected to the site by a pathway. Separating vehicles by distance, allows the prioritization of the pedestrian experience.