




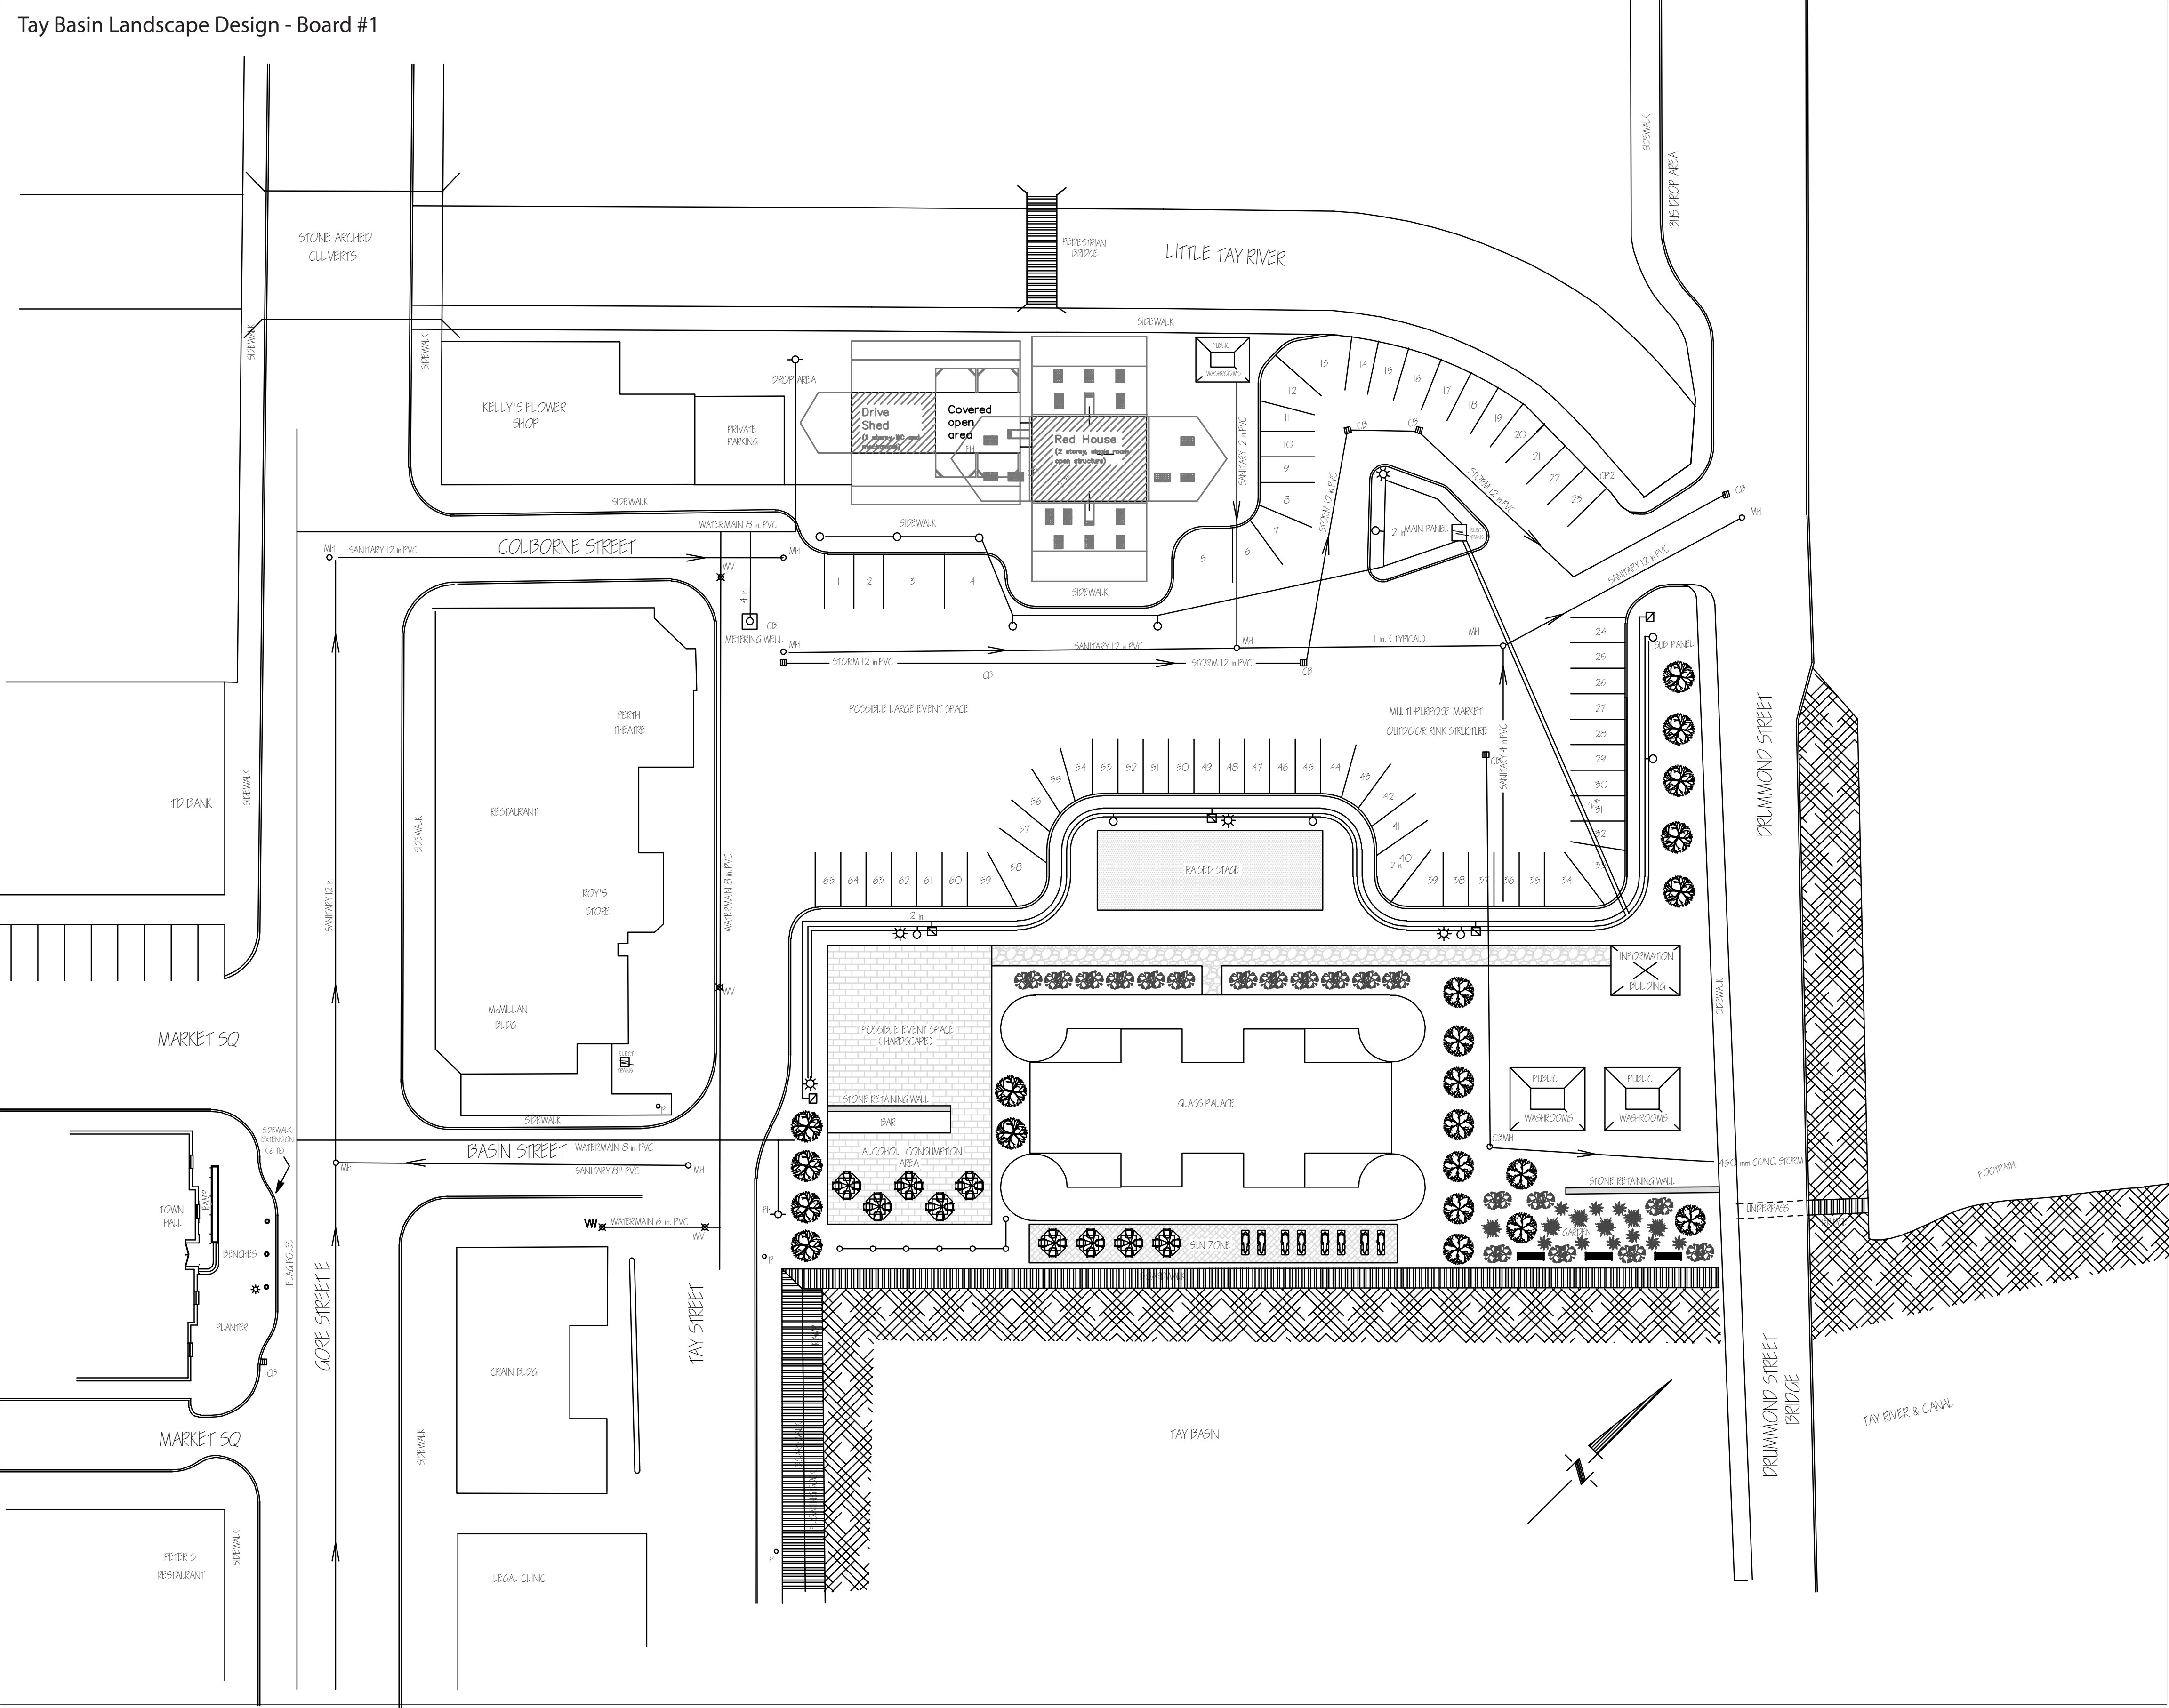


Site Plan

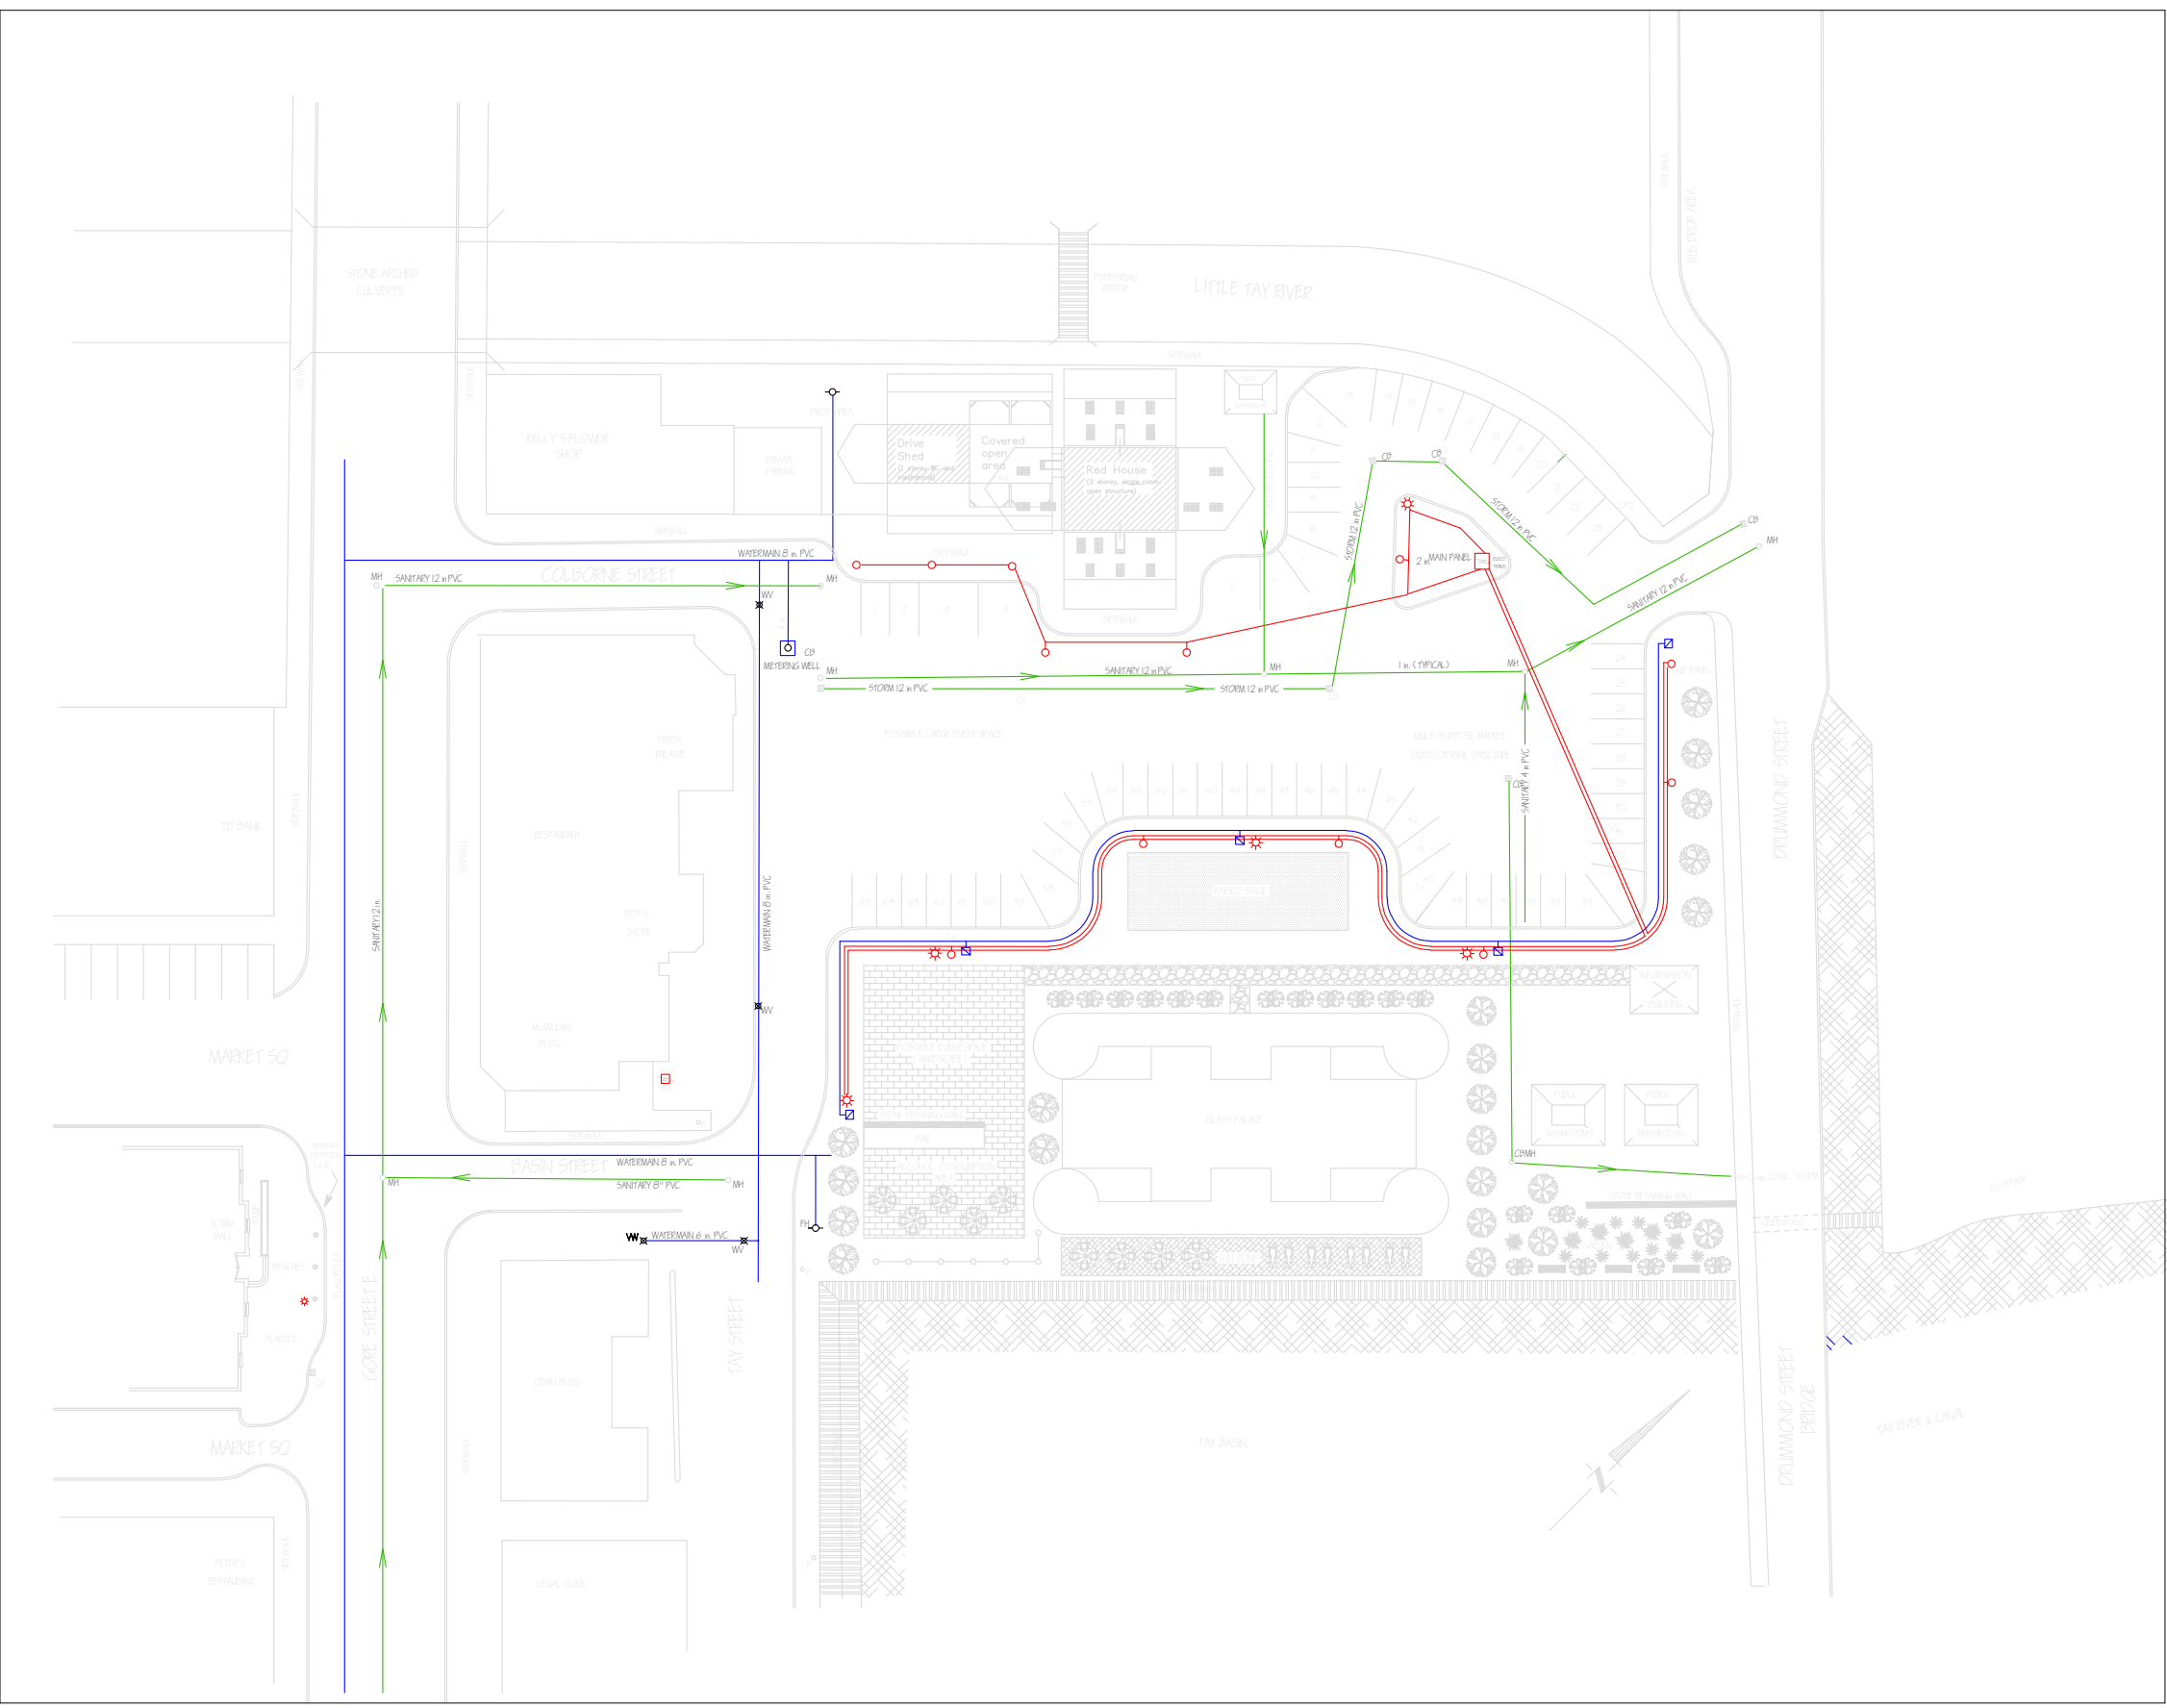

Utilities Routes

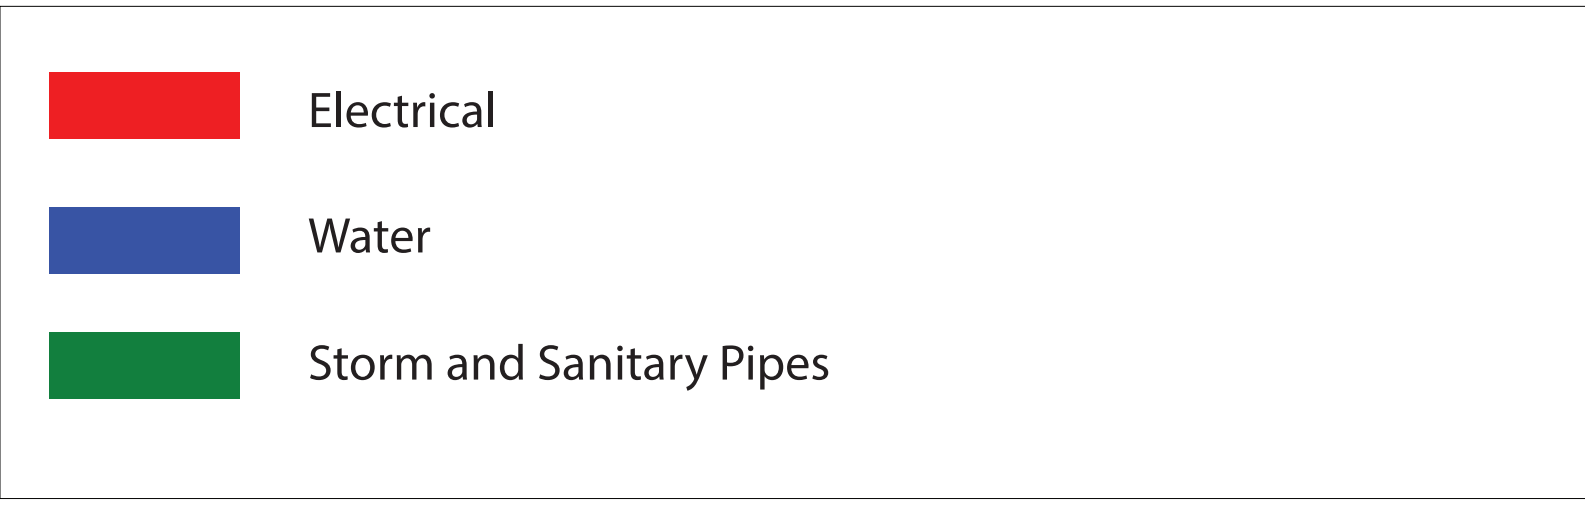


Parking Spots

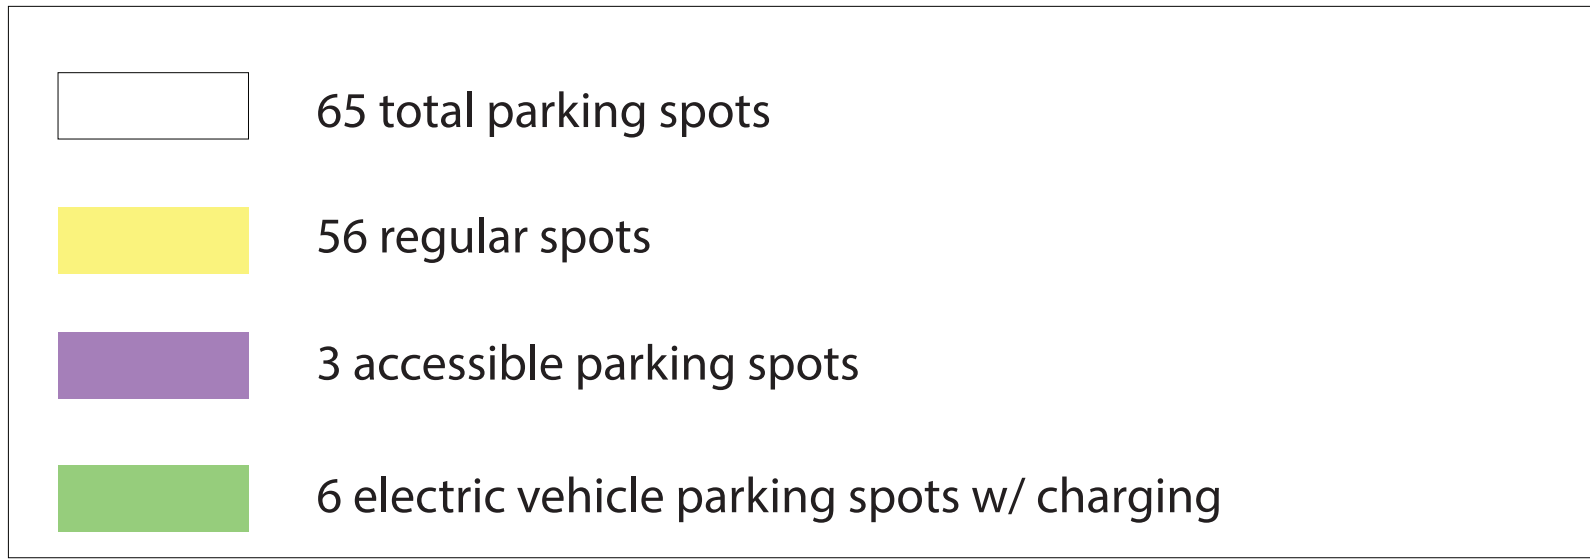


Zone


Hardscape on the side of Crystal Palace

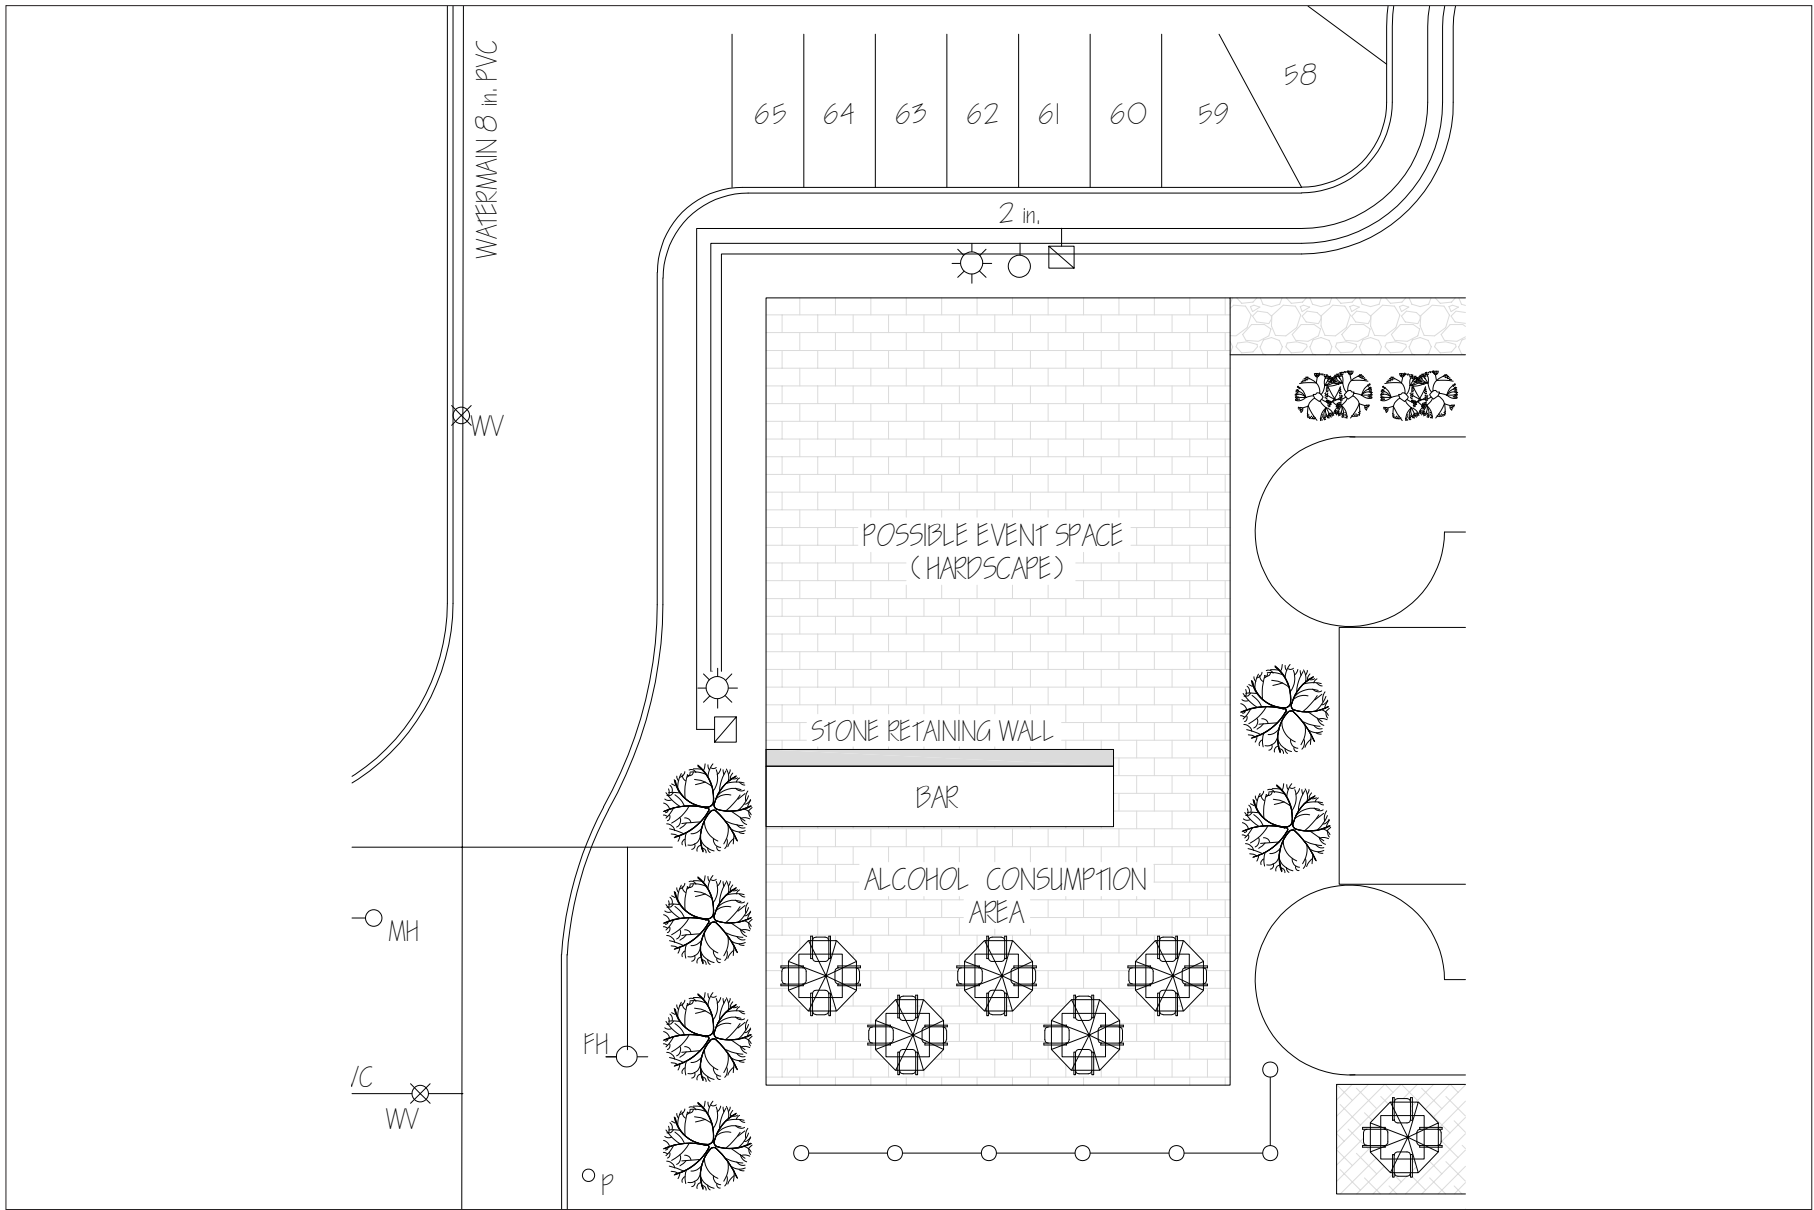


Sun zone in front of Crystal Palace

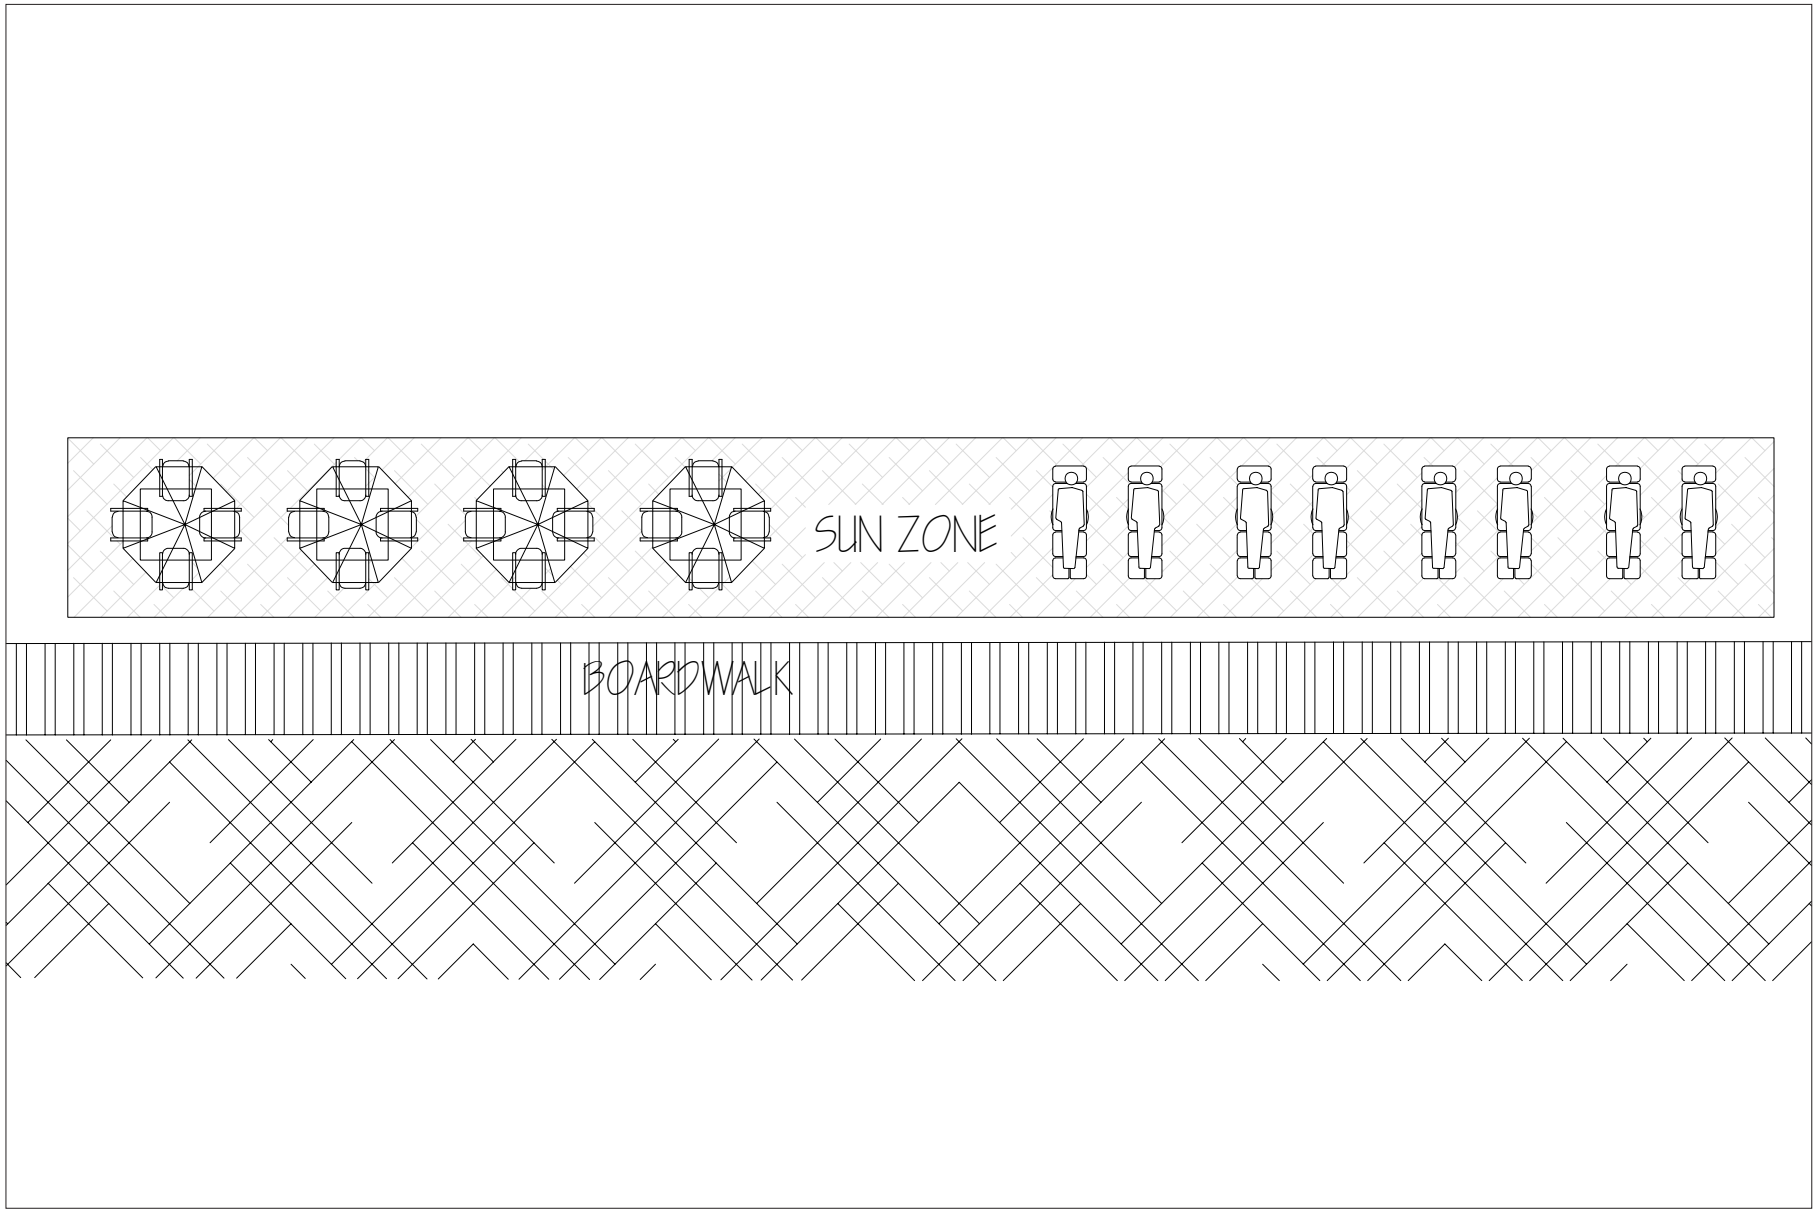


Large event space

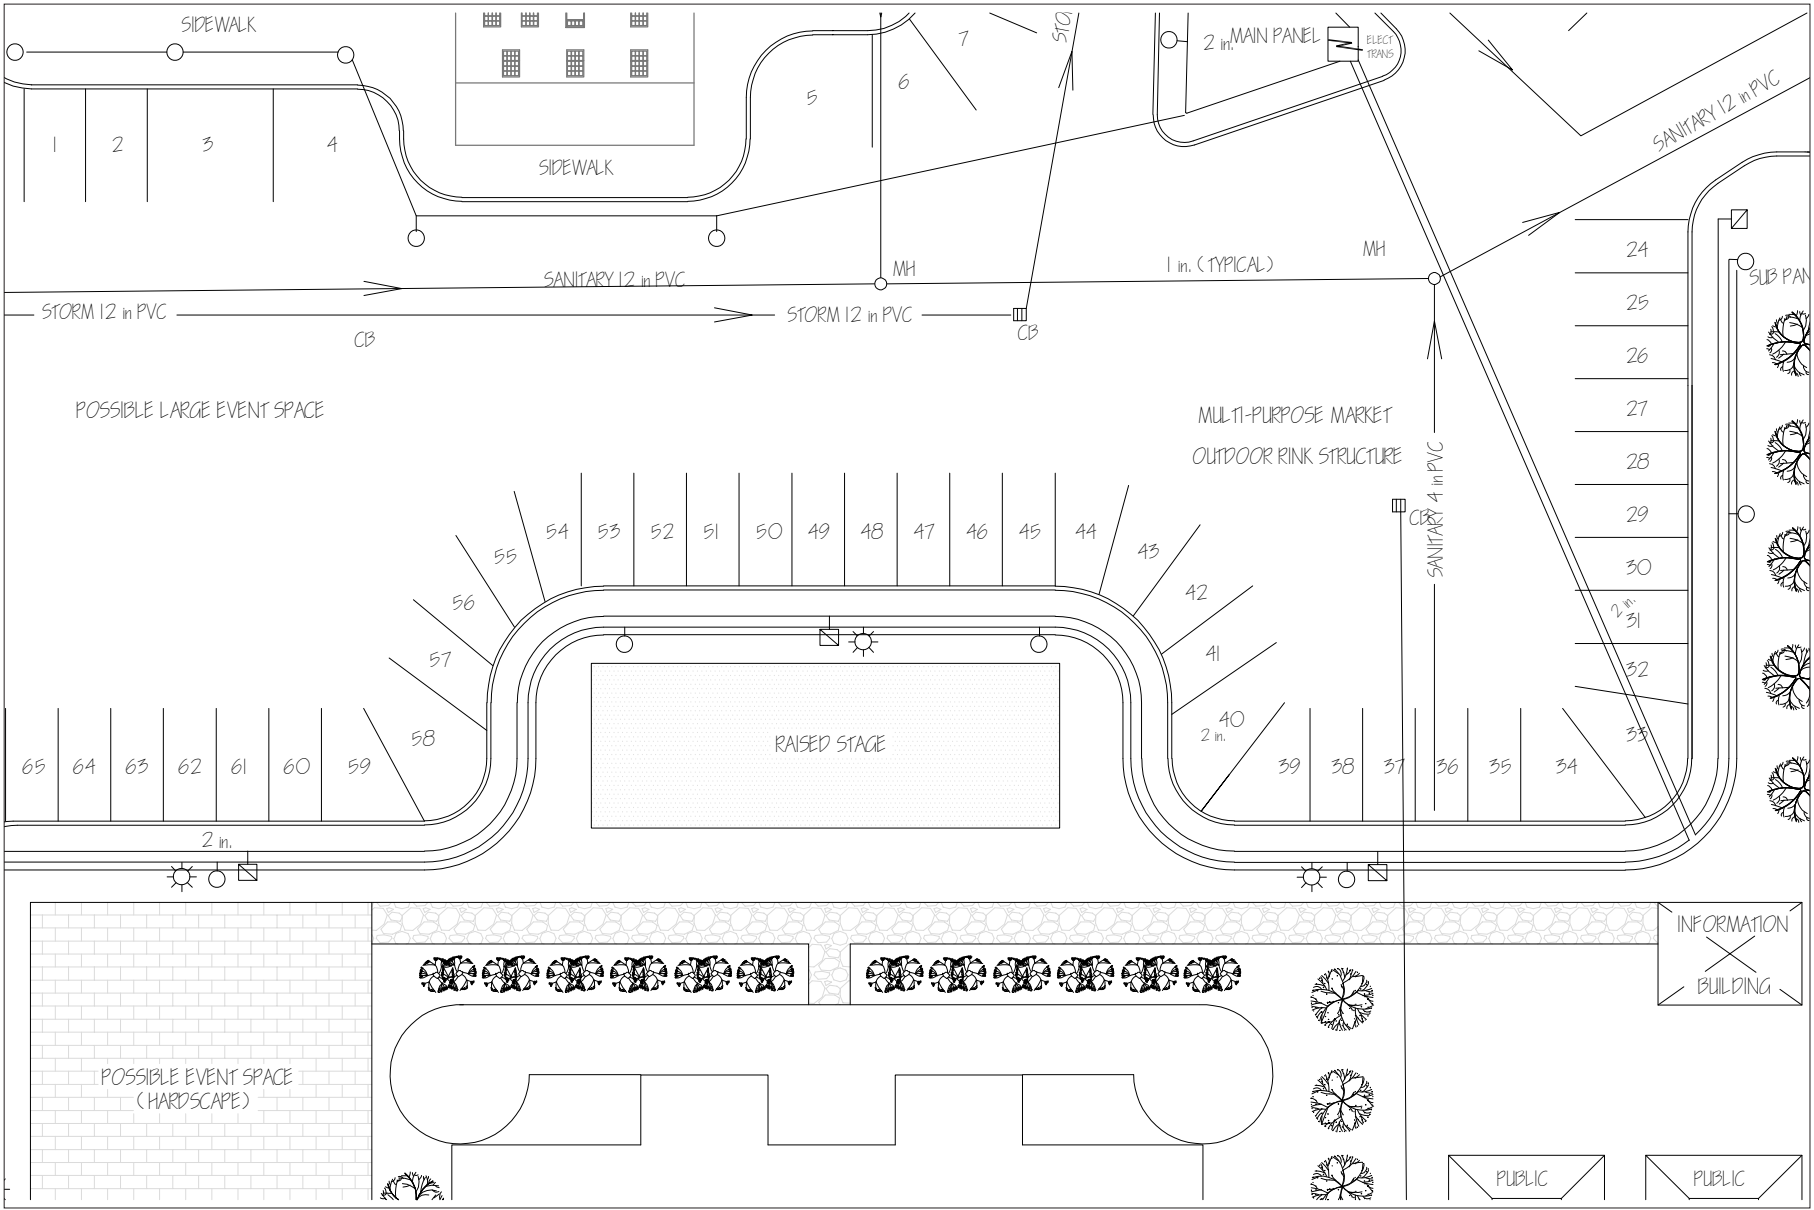

Red house area

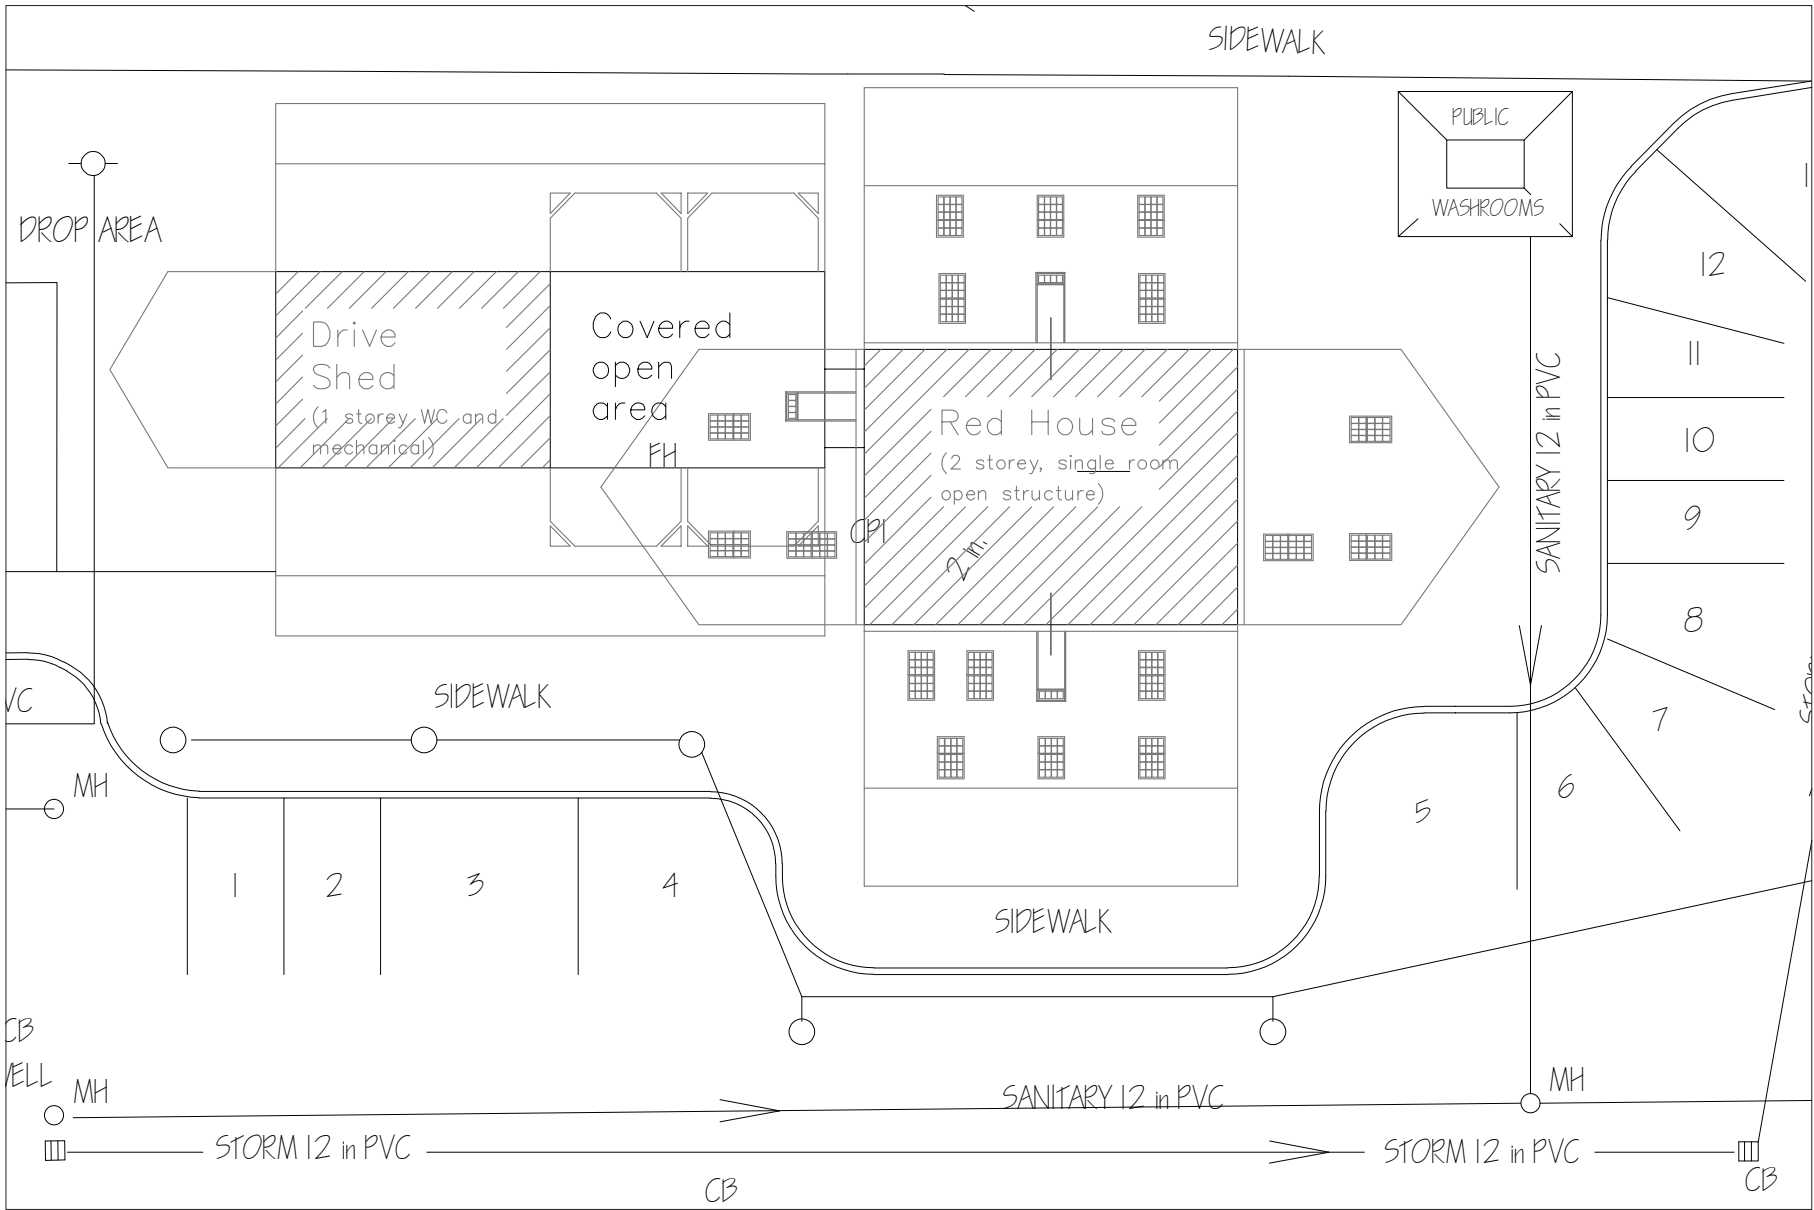

Small garden

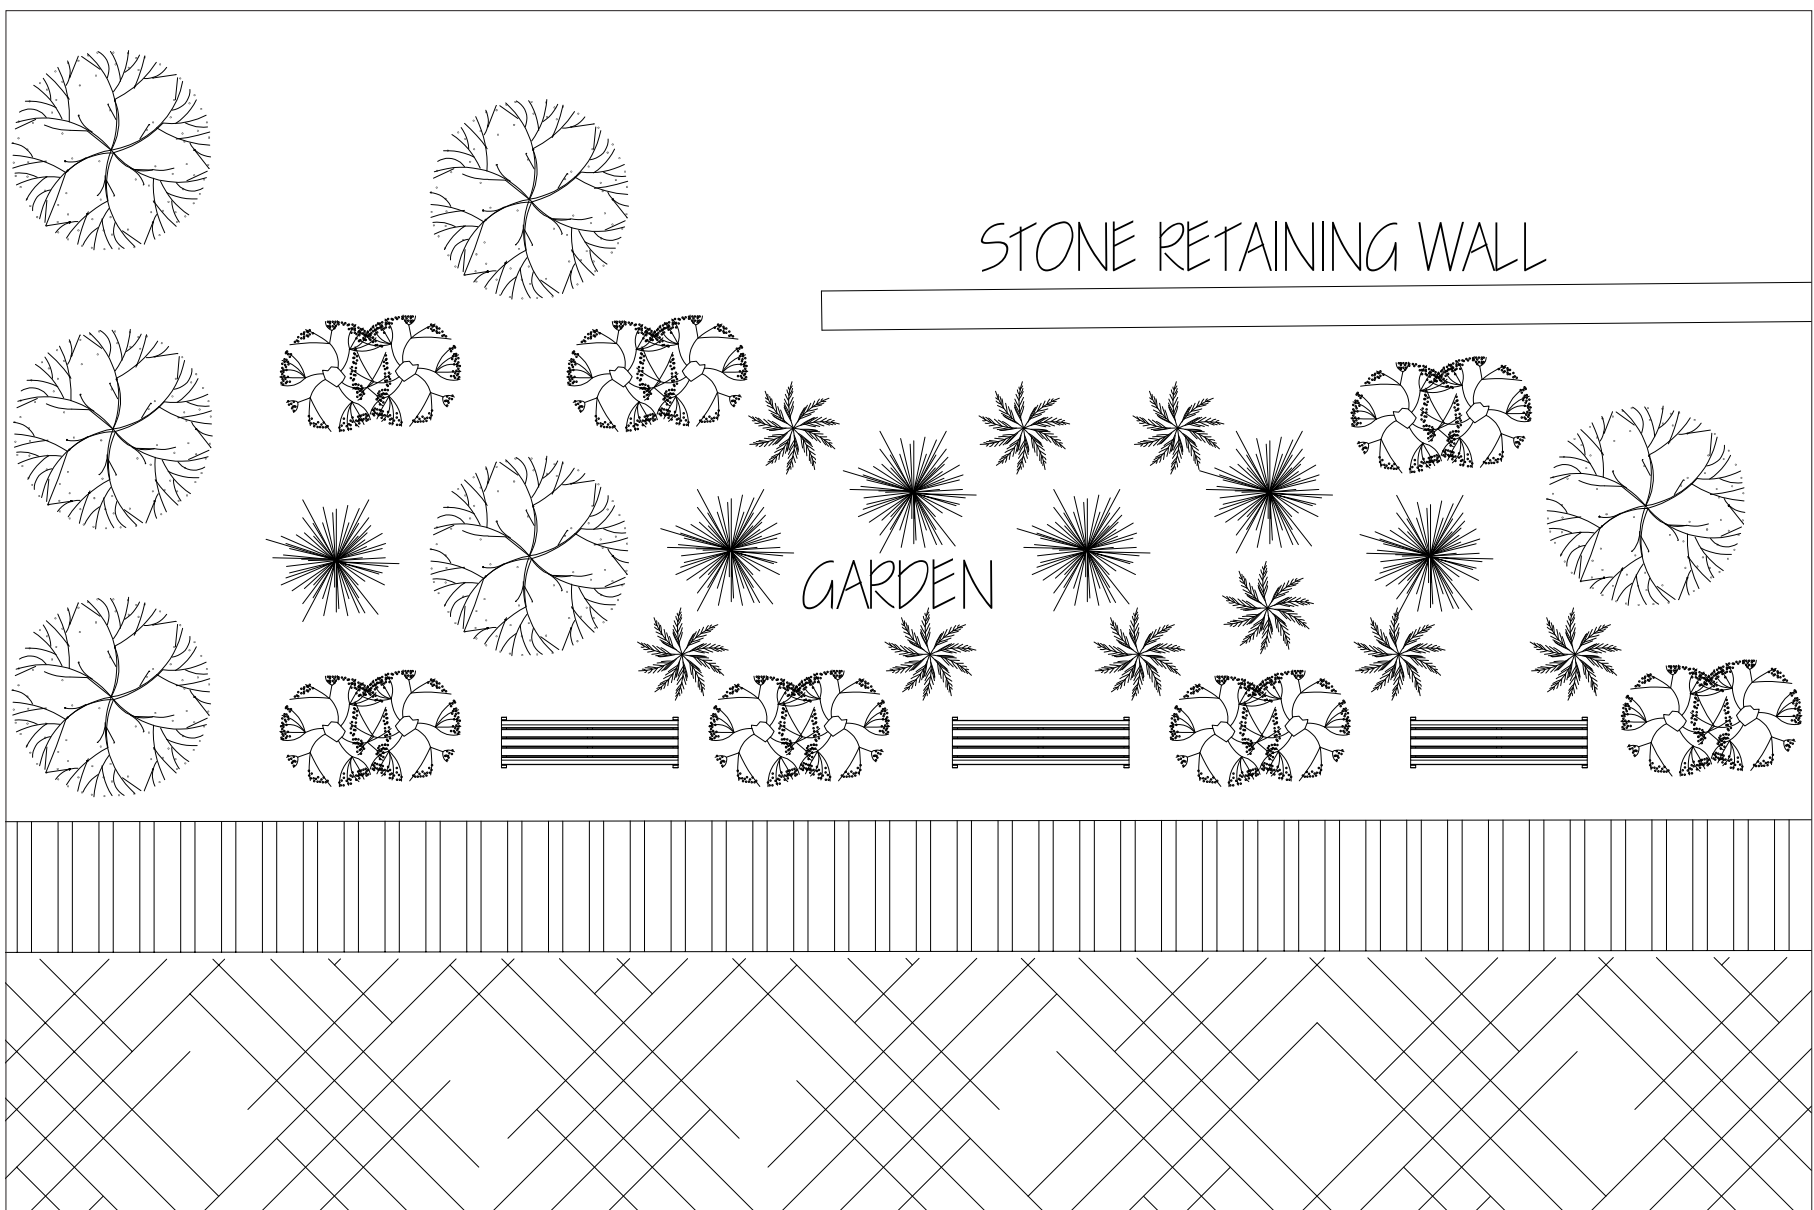

Inspiration



Project Title: *Tay Basin Landscape Design*

This proposal redefines the Tay Basin as a flexible, event-driven area that prioritizes open space, clear circulation, and adaptable infrastructure. The design responds directly to existing site constraints by reorganizing movement, utilities, and program zones to create a cohesive and highly functional public realm.

A key intervention is the complete reconfiguration of vehicle circulation and parking. Existing conditions fragmented the site with centrally located parking, limiting its usability for large gatherings. The revised layout removes parking from the center and relocates it to the perimeter, while maintaining the required parking capacity and preserving existing private parking. This strategic shift unlocks a continuous central space capable of accommodating events of all scales, from small gatherings to large festivals.

To support this transformation, all utility systems have been reorganized to align with the new spatial logic. Electrical, water, and storm infrastructure are revised to efficiently serve both everyday use and high-demand events, ensuring the site is not only flexible in form but also operationally resilient.

Adjacent to the Crystal Palace, a dedicated hardscape zone has been introduced to support both independent and integrated programming. This space can function as an extension of the building or as a standalone venue, with a defined alcohol consumption area separated by a stone retaining wall. This allows for controlled event use while maintaining visual continuity across the site.

At the heart of the proposal is a large, unobstructed central space designed for maximum adaptability. By removing fixed parking and unnecessary obstructions from the middle of the site, the design creates a flexible gathering ground that can support markets, festivals, performances, and seasonal installations. A designated zone in front of the Crystal Palace allows for the temporary installation of a stage when required, enabling open-air concerts and events without permanently fixing the space to a single use. This ensures the area remains open, reconfigurable, and responsive to changing needs, while accommodating evolving circulation patterns and diverse programming throughout the year.

Public amenities are enhanced through the addition of washroom facilities, particularly near the Red House area, improving accessibility and supporting increased site activity. These upgrades ensure the site can comfortably host both daily visitors and large event crowds.

Overall, the design transforms the Tay Basin into a unified, adaptable civic landscape. By prioritizing openness, infrastructure efficiency, and program flexibility, the proposal creates a space that responds to the evolving needs of the community while strengthening Perth's identity.